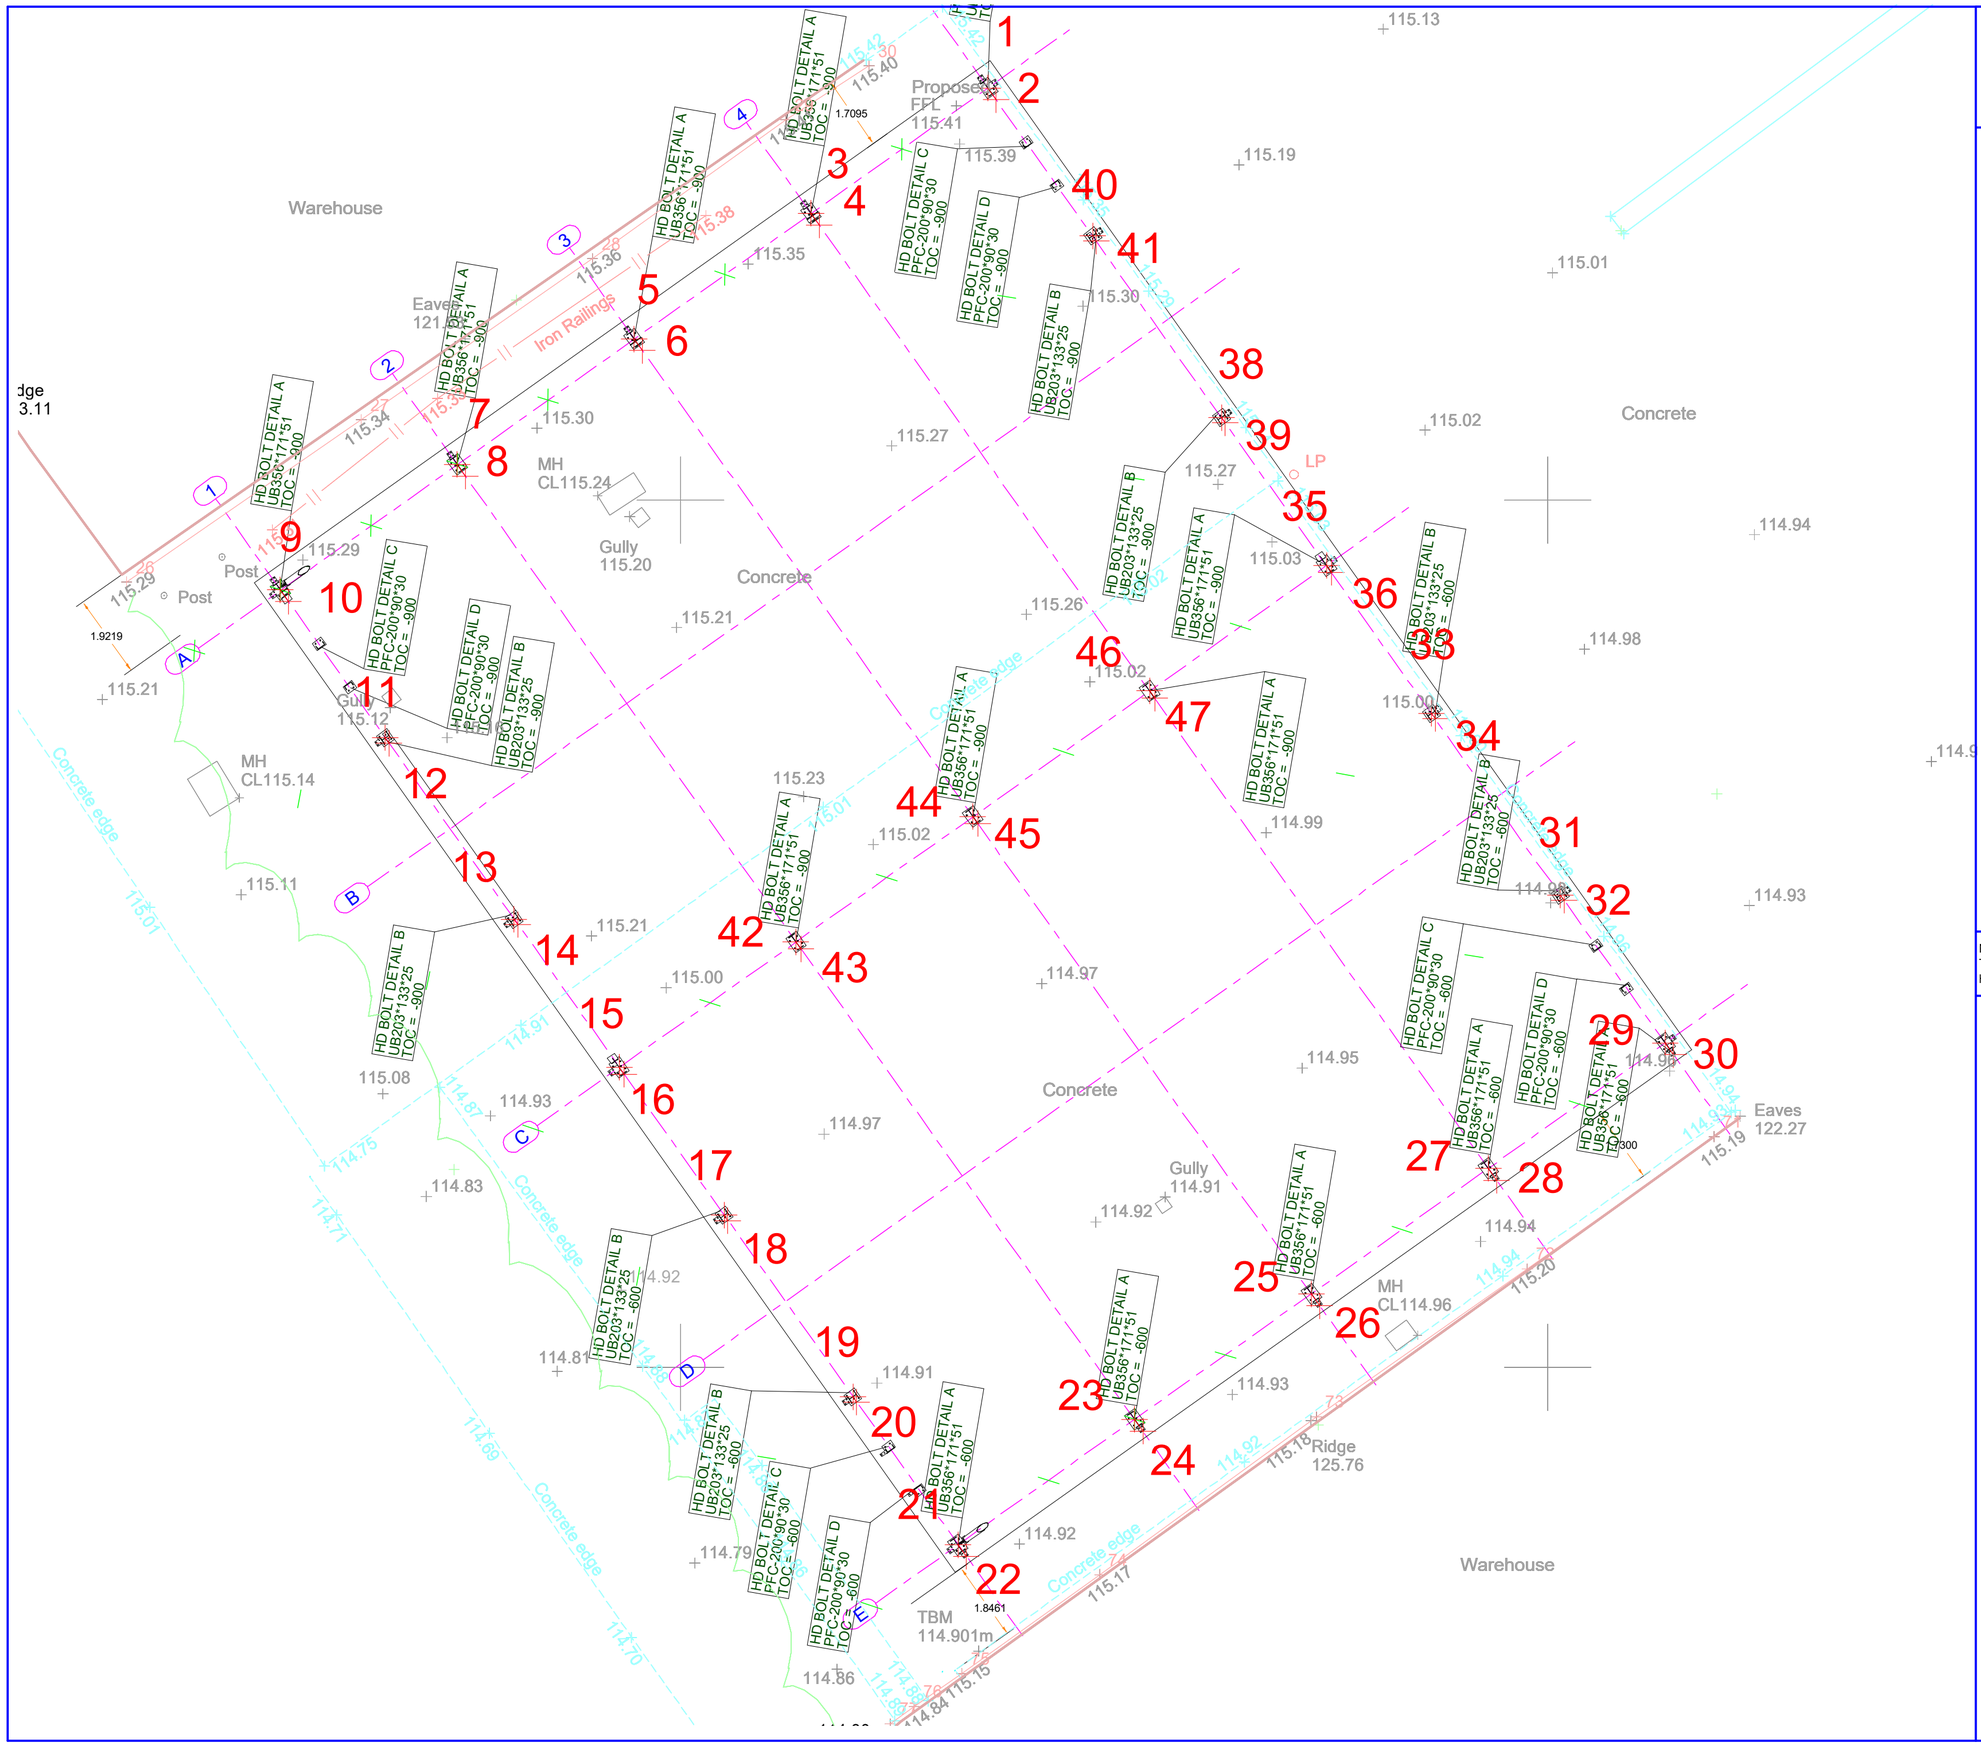

Services carried out by Cheshire Surveys Ltd

Topographical Surveys - Measured Building Surveys - 3D Laser Scanning - Check Surveys
Monitoring Surveys - Deformation Surveys - Volumetric Surveys - Levelling - Setting Out

Disclaimer:

All efforts have been made to survey all utility services within the boundary of the survey

We can not guarantee that we have been able to locate everything and further investigation will be required to establish full extents of services

- Building No Height
- Concrete edge — Concrete edge
- Iron Railings — Iron railing fence
- Tree spreed
- Wall — Wall No Height
- Gully — Gully Rectangle
- LP — Lamp post
- MH CL — Manhole Rectangle
- Post — Post

Notes:

This survey is to a local grid orientated to OS grid. Position is only true at one point to OS coordinates

Horizontal and vertical control established using SmartNet GPS Network and OSGB36('15) coordinate System

Topographical Surveys
Measured Building Surveys
3D Laser Scanning
Deformation Surveys
Floor Level Surveys

Residential Setting out
Volumetric Surveys
Commercial Setting out
3D Ground Modelling
Monitoring

Cheshire Surveys Ltd.

Measuring the world around us

Unit 2, Barrowmore Enterprise Estate, Gt Barrow, Chester CH3 7JS

Email : info@cheshiresurveys.co.uk Tel: 01829 741859 / Mob: 077 7474 1397

Web: Cheshiresurveys.co.uk, Find Us on: Facebook Twitter & Linkedin