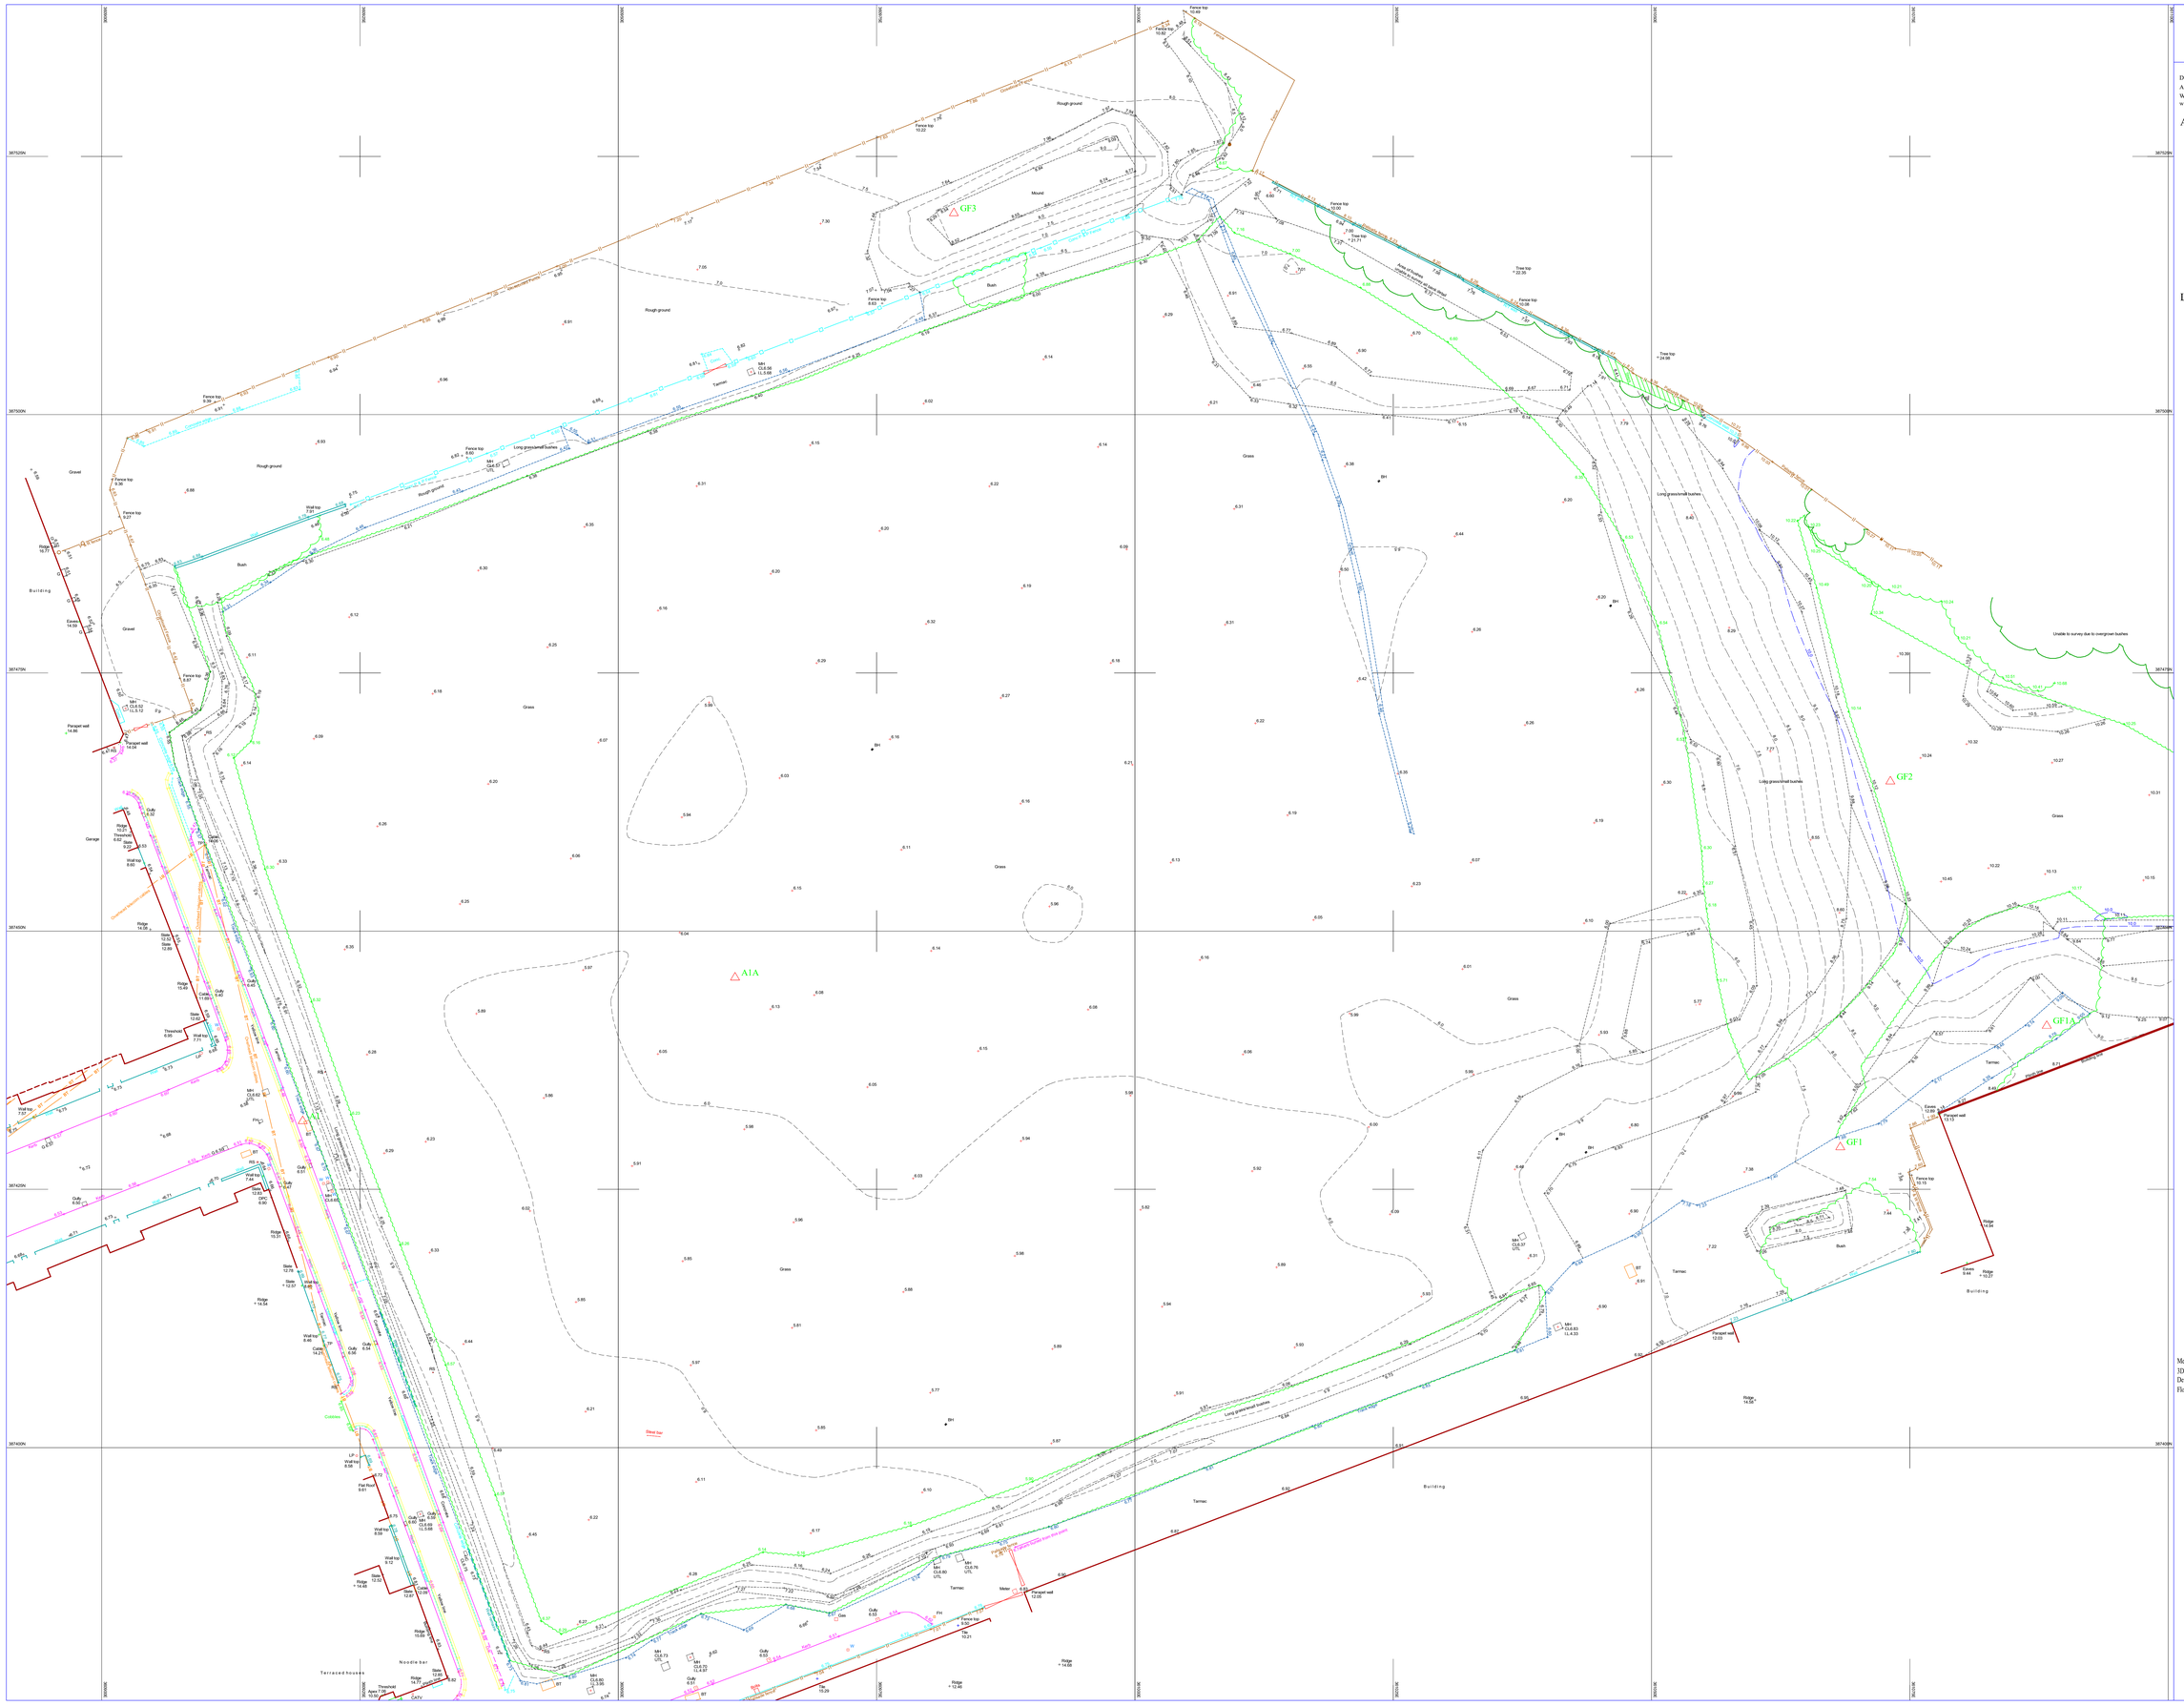

Services carried out by Cheshire Surveys Ltd

Topographical Surveys - Measured Building Surveys - 3D Laser Scanning - Check Surveys
Monitoring Surveys - Deformation Surveys - Volumetric Surveys - Levelling - Setting Out

Disclaimer:
All efforts have been made to survey all utility services within the boundary of the survey
We can not guarantee that we have been able to locate everything and further investigation will be required to establish full extents of services

Abbreviations

AV	Air Valve	GP	Gate Post
CAM	Camera	IC	Inspection Cover
CP	Catch Pit	INV	Invert Level
BH	Bore Hole	LP	Lamp Post
BM	Bench Mark	MH	Man Hole
BOL	Bollard	OH	Overhead Cable
BS	Bus Stop	OSBM	Ordnance Survey BM
BT	British Telecom	RS	Road Sign
CATV	Cable TV	RWP	Rain Water Pipe
CCTV	Close Circuit TV	SVP	Soil Vent Pipe
CONC	Concrete	SV	Sluice Valve
DPC	Damp Proof Course	TBM	Temporary Bench Mark
EARTH	Earth Point	TP	Telegraph Pole
EP	Electricity Pole	W	Water Cover
ER	Earth Rod	WL	Water Level
FFL	Finish Floor Level	WS	Window Sample
G	Gulley	WO	Wash Out

Legend

Measured Building Surveys
3D Laser Scanning
Deformation Surveys
Floor Level Surveys

Residential Setting out
Volumetric Surveys
Commercial Setting out
3D Ground Modelling
Monitoring

Cheshire Surveys Ltd.
Measuring the world around us
Unit 2, Burrowmore Enterprise Estate, Gt Barrow, Chester CH3 7JS
Email : info@cheshiresurveys.co.uk Tel: 01829 741859 / Mob: 077 7474 1397